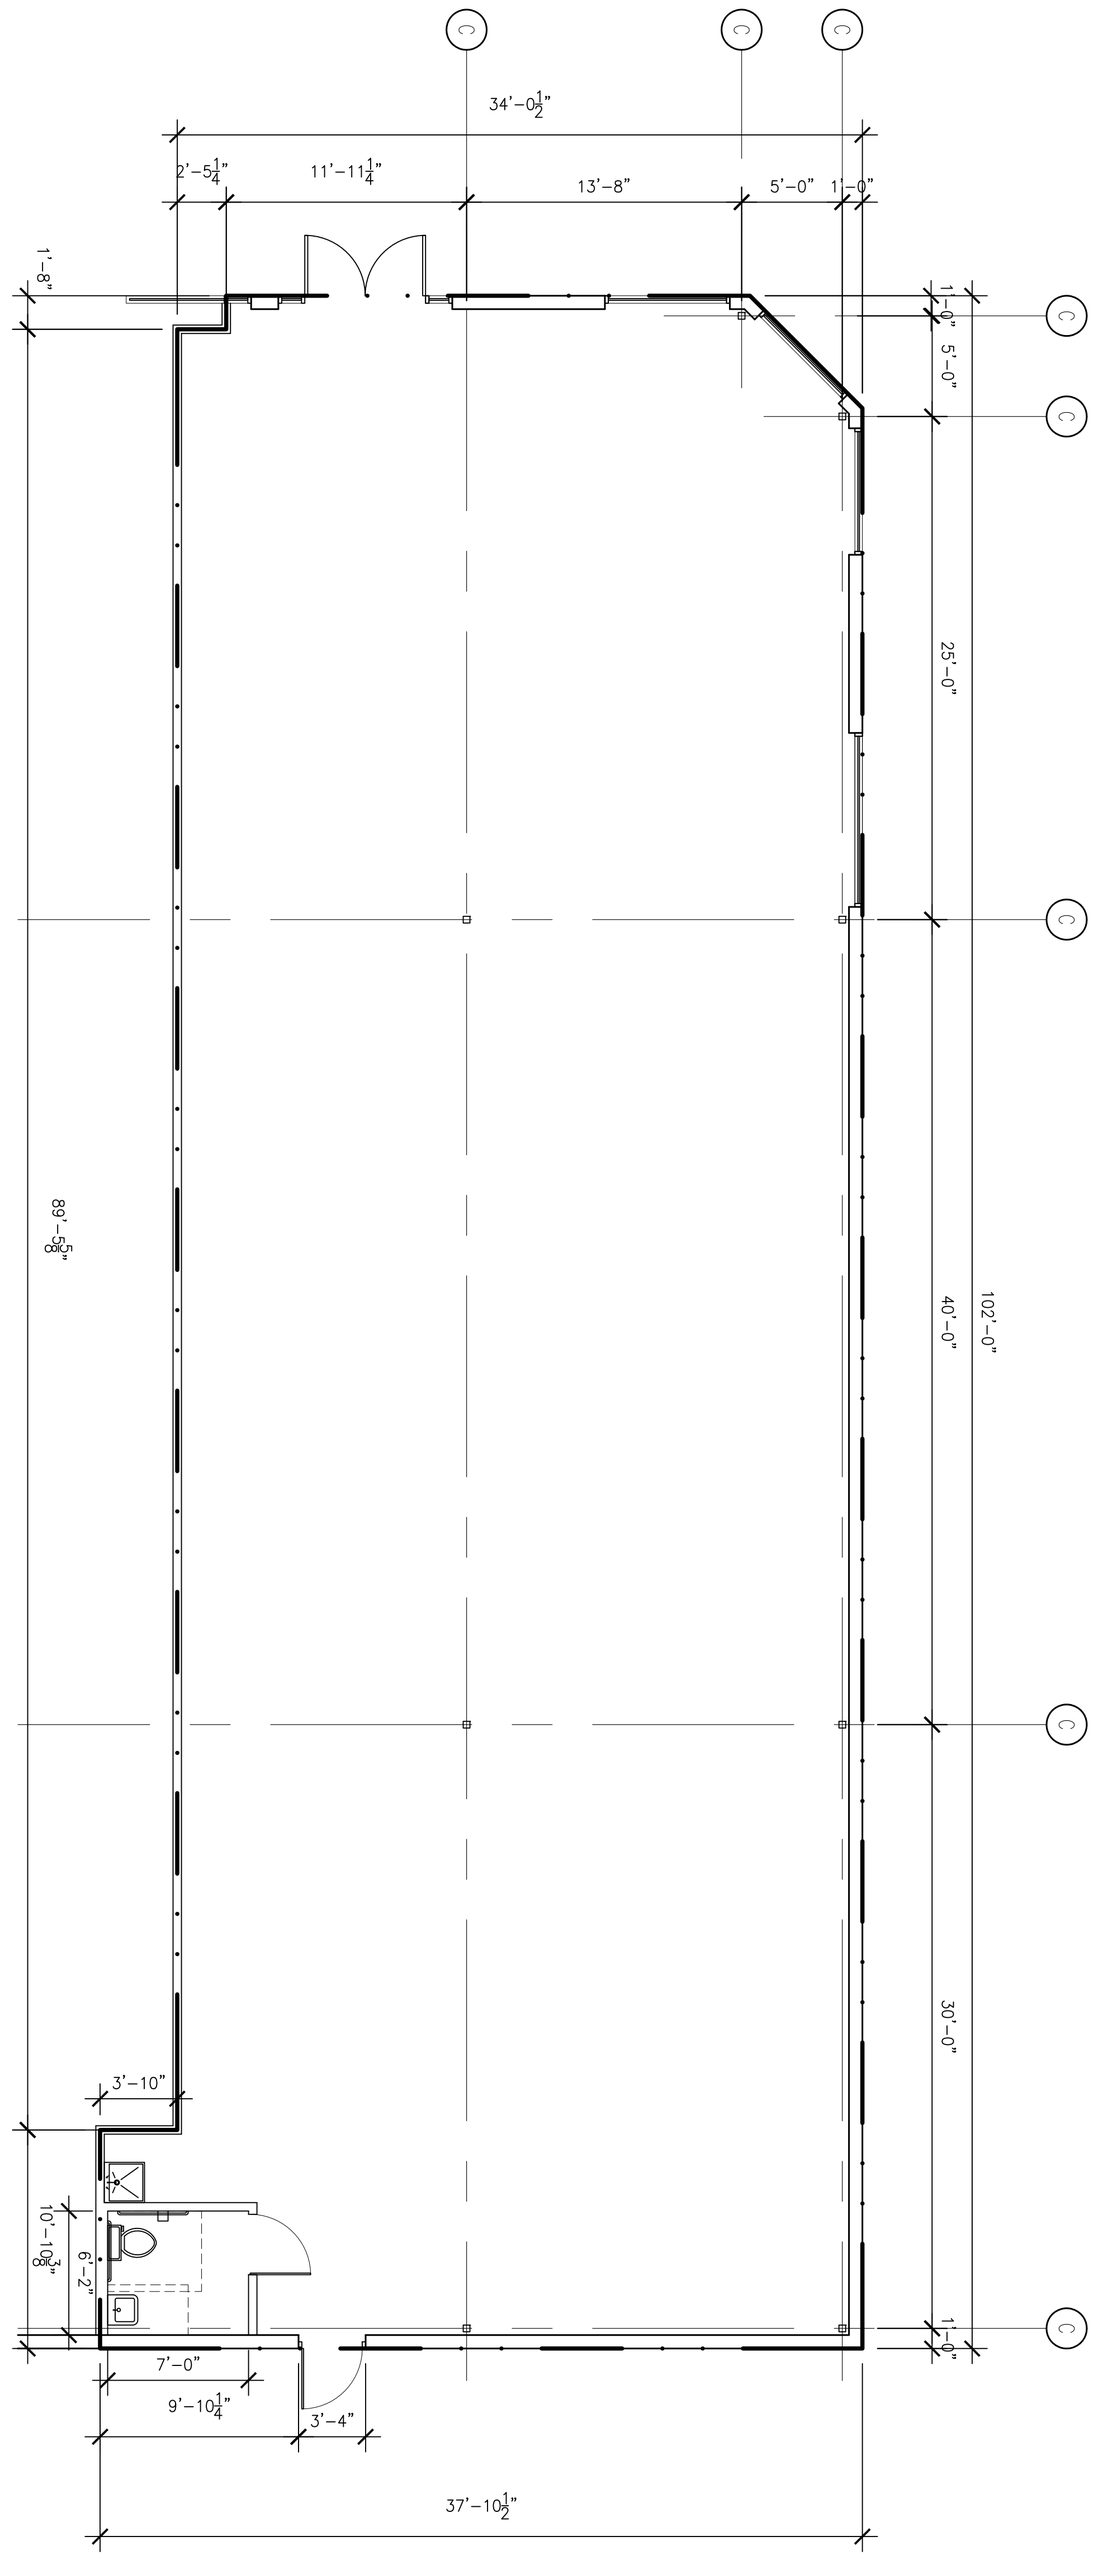

1 **LEASE OUTLINE DRAWING**

SCALE: 3/16"=1'-0"

DWG. **ED-1** DATE: 10-15-2014

DRAWING SHEET NAME: LEASE OUTLINE DRAWING

PROJECT NAME: **REHOBOTH BEACH III**
Rehoboth Beach, Delaware SUITE #1860
THE LIMITED OUTLET

THE LIMITED
OUTLET
LIMITED STORES LLC- STORE DESIGN & CONSTRUCTION
7775 WALTON PARKWAY NEW ALBANY, OH 43054
TELEPHONE: 614.289.2200 FAX: 614.540.0658

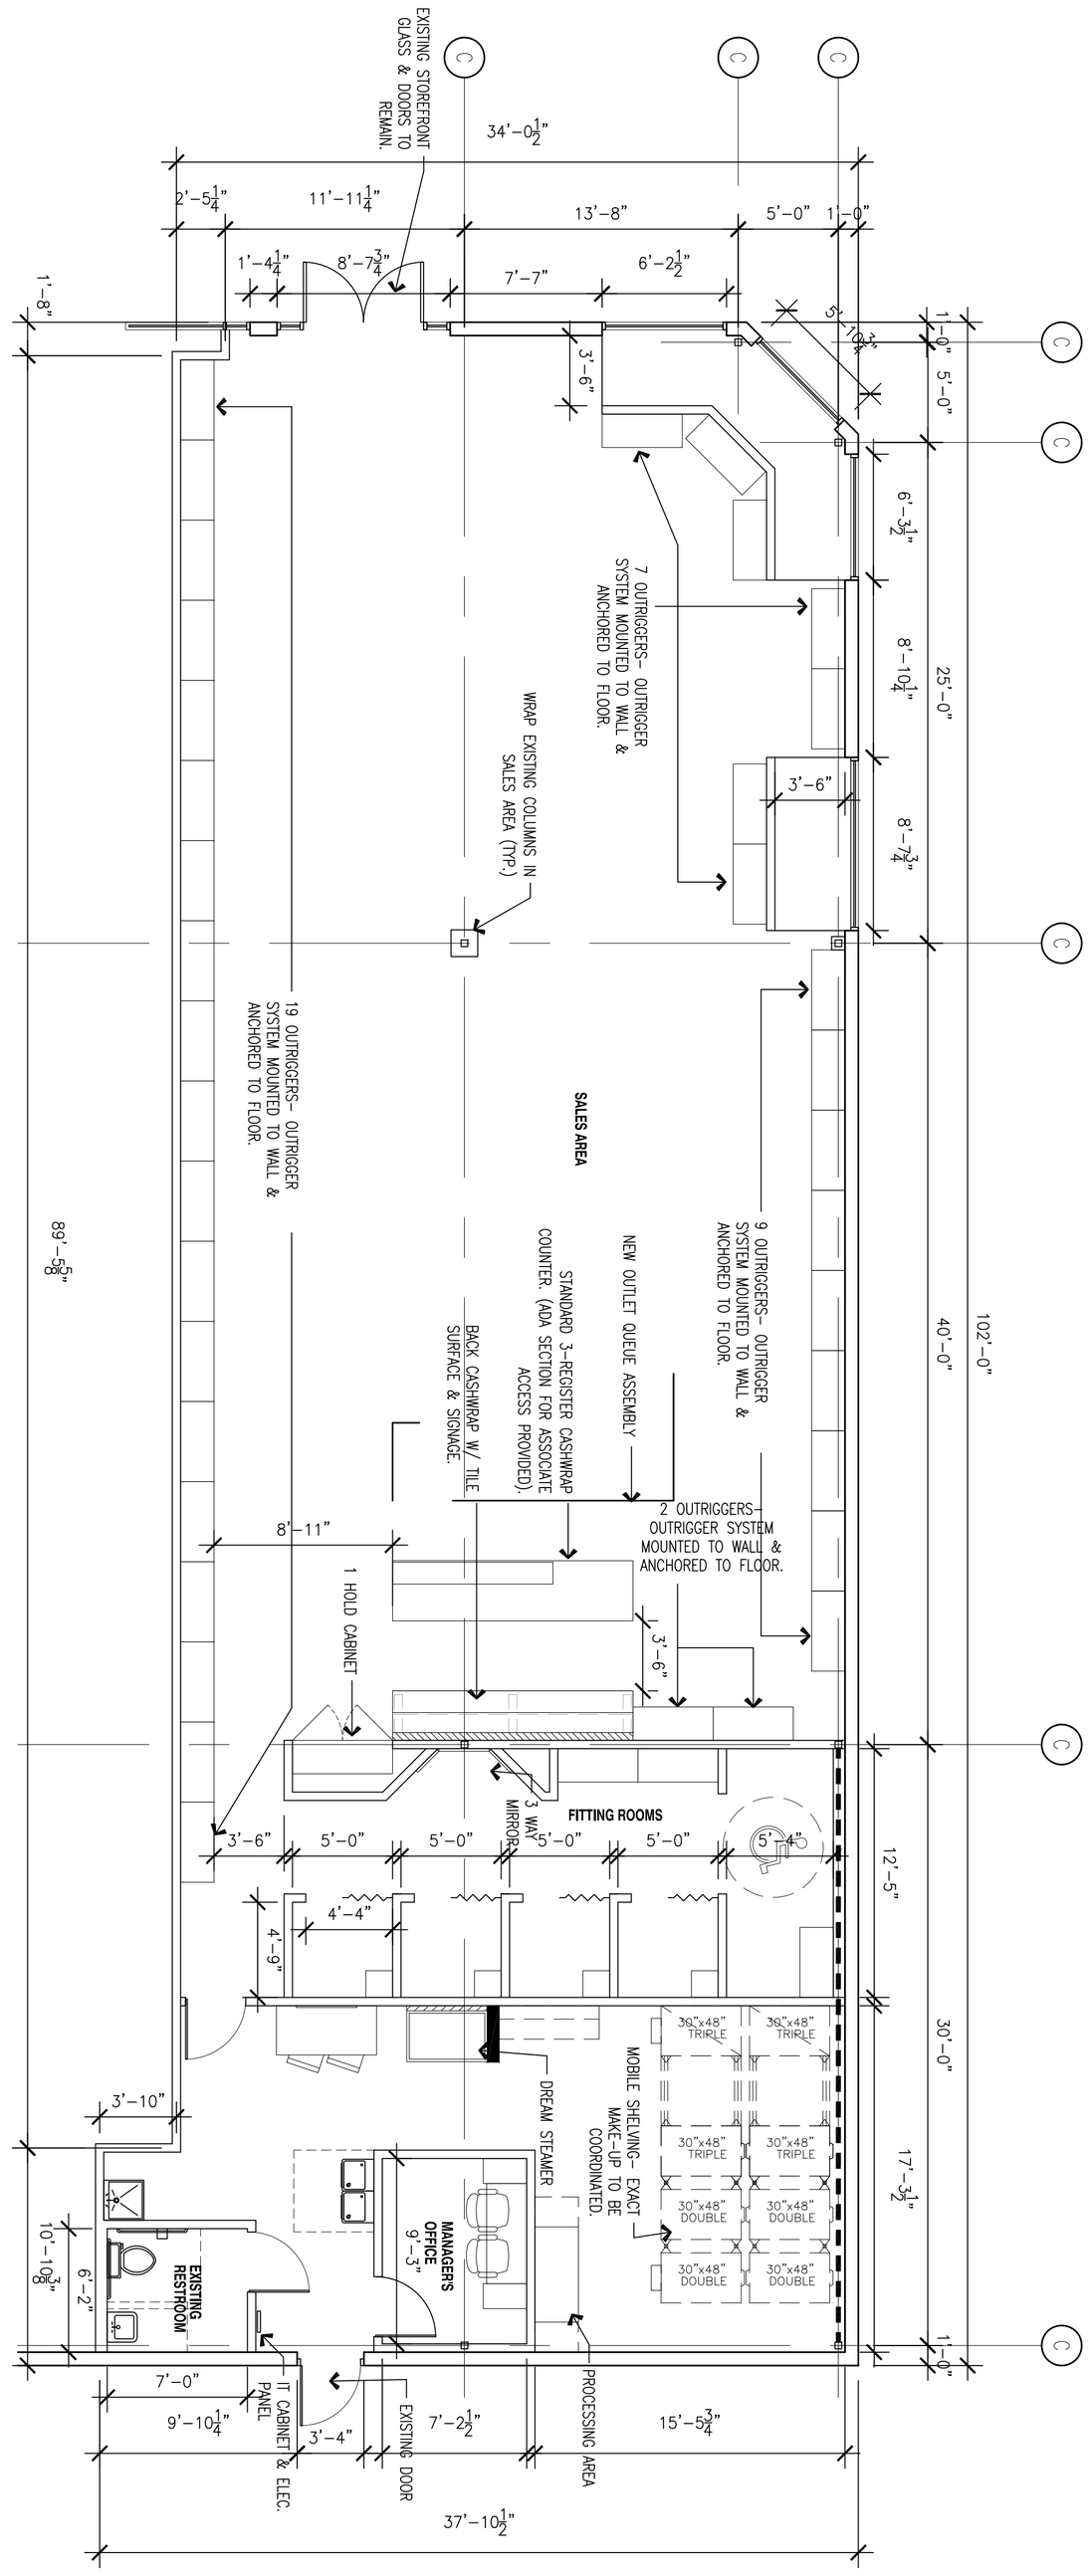

1 **FLOOR PLAN**

SCALE: 3/16"=1'-0"

DWG. ED-2

DATE: 10-15-2014

DRAWING SHEET NAME: FLOOR PLAN & NOTES

PROJECT NAME: **REHOBOTH BEACH III**

Rehoboth Beach, Delaware SUITE #1860

THE LIMITED OUTLET

THE LIMITED OUTLET

LIMITED STORES LLC- STORE DESIGN & CONSTRUCTION
7775 WALTON PARKWAY NEW ALBANY, OH 43054
TELEPHONE: 614.289.2200 FAX: 614.540.0658

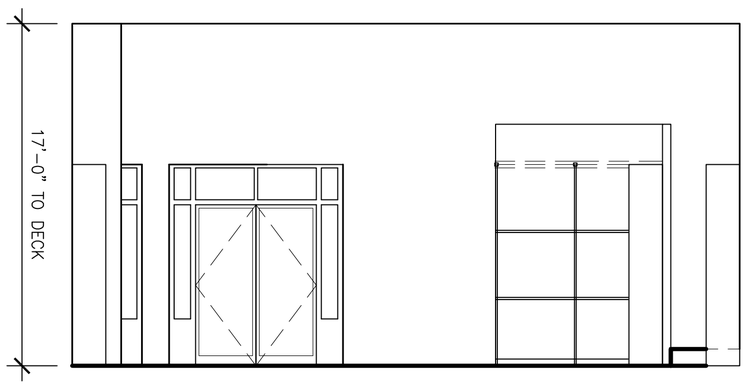

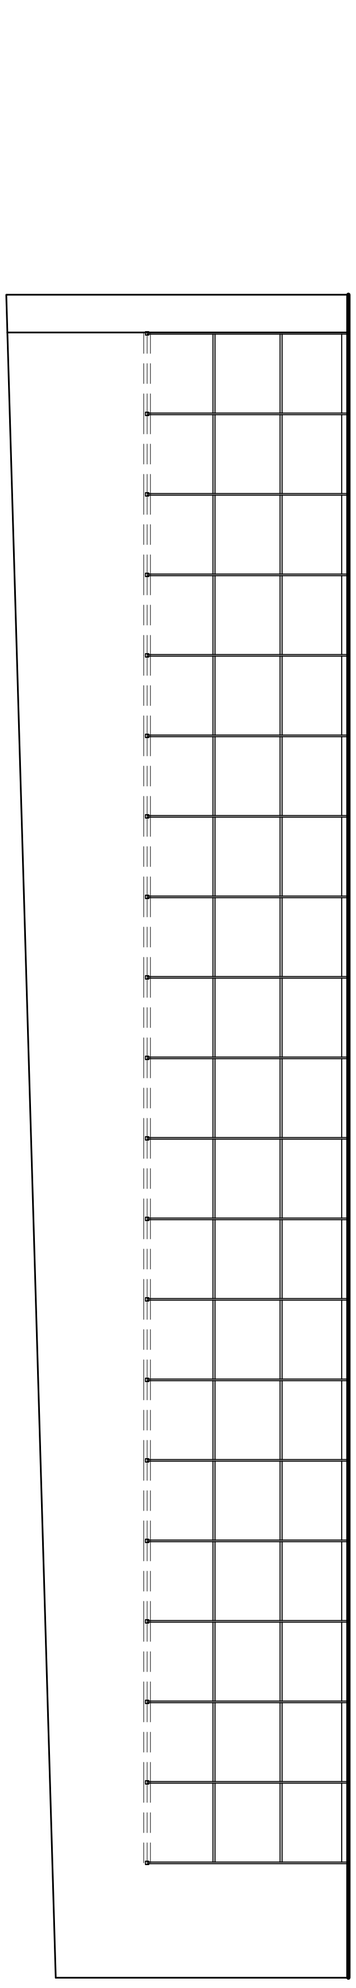

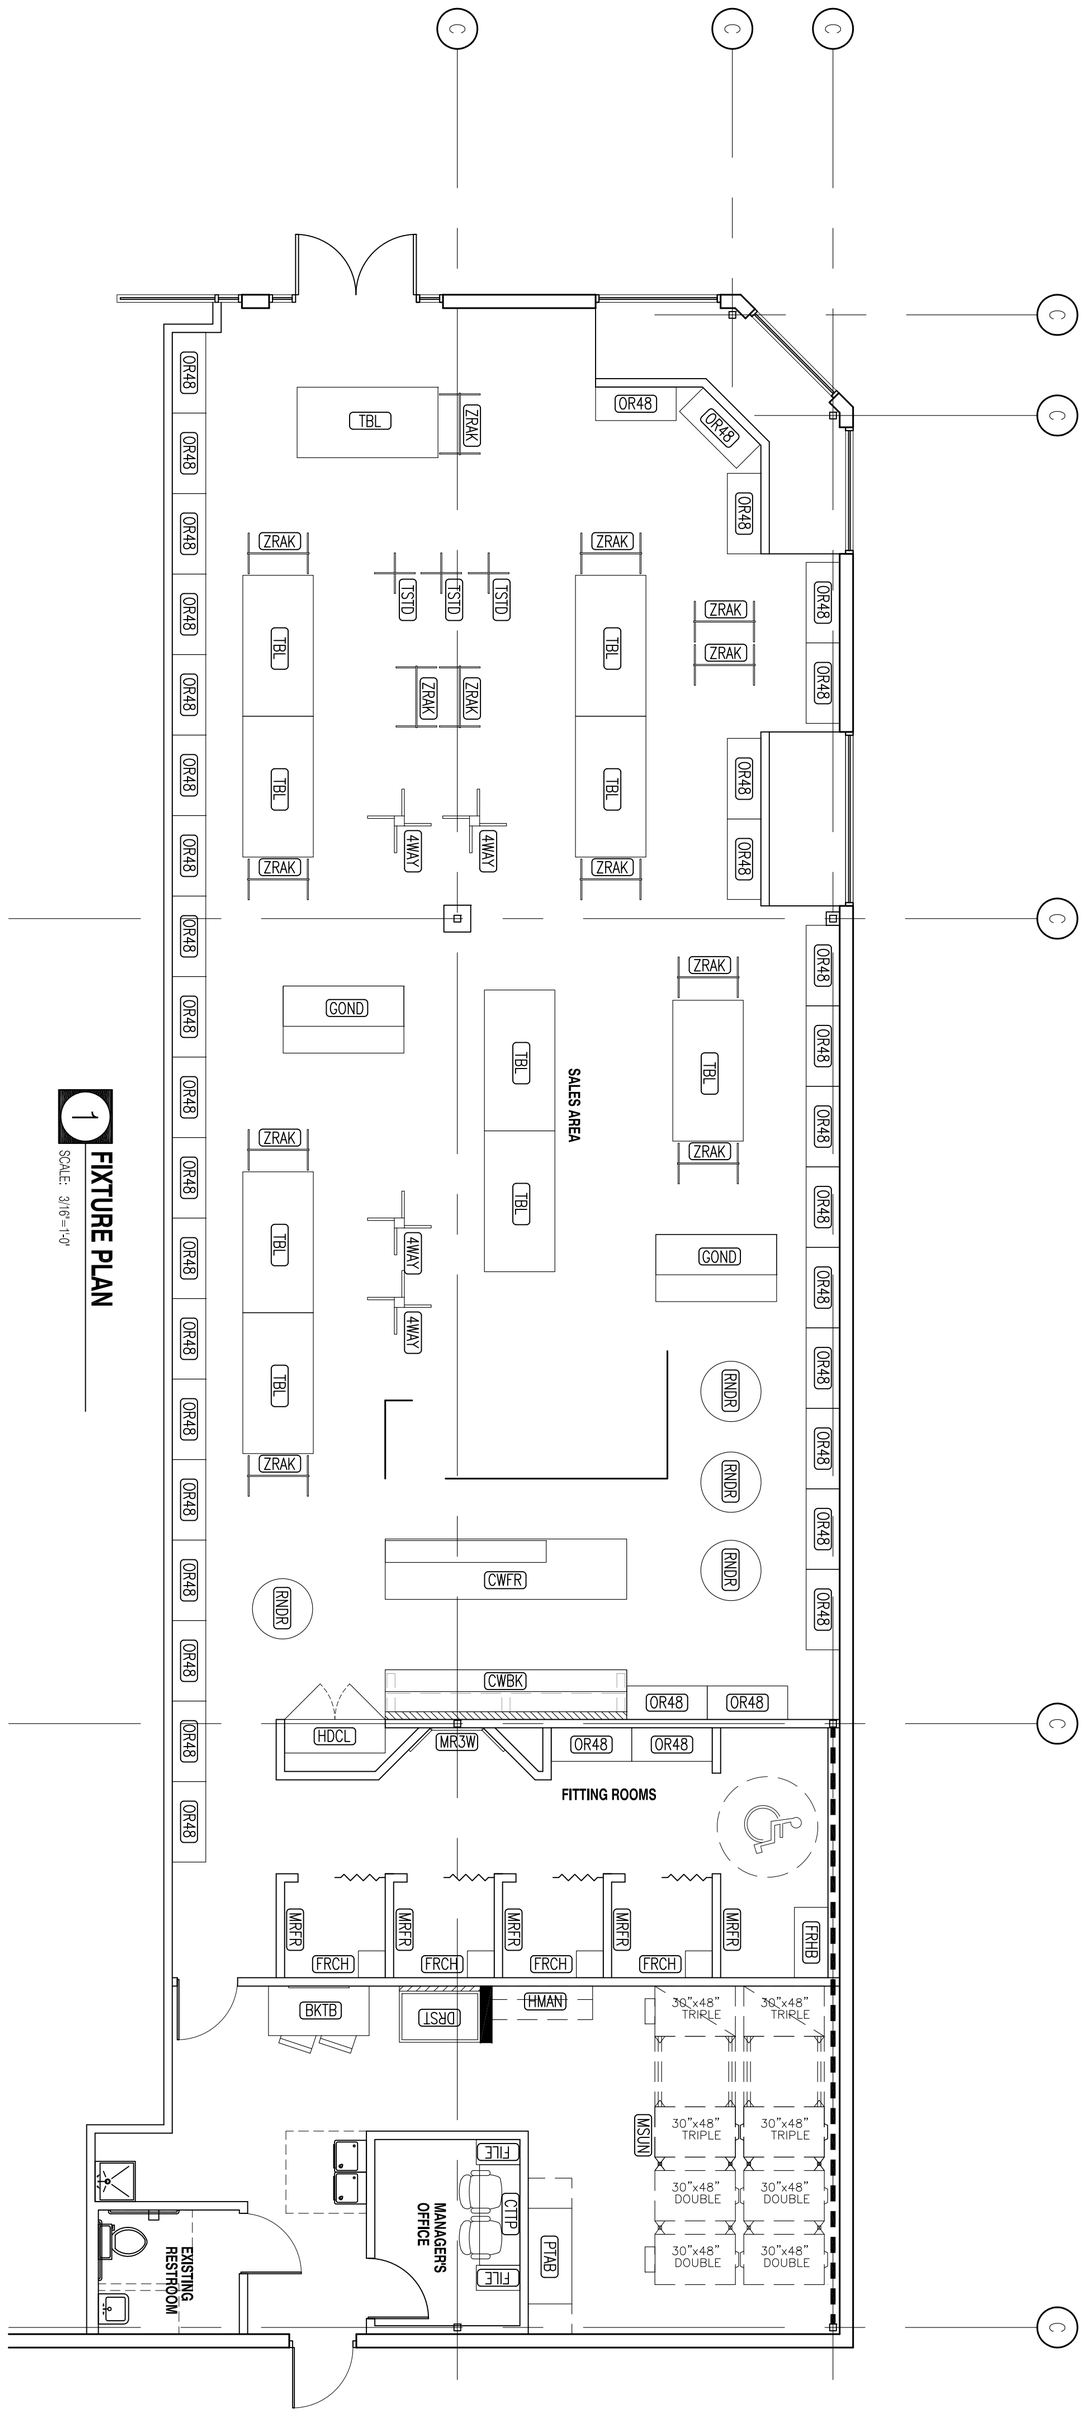

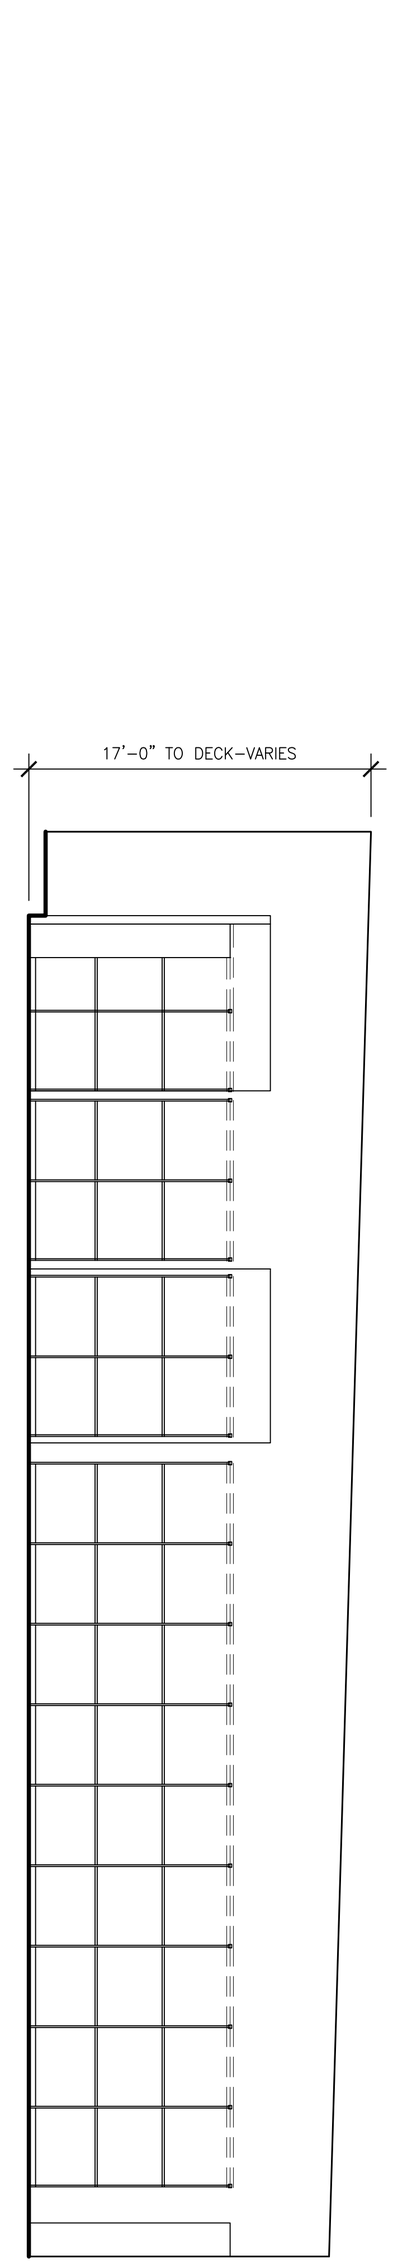

1 **FIXTURE PLAN**
SCALE: 3/16"=1'-0"

FIXTURE SCHEDULE

UNIT QUANTITY	UNIT TAG	DESCRIPTION
-	CN48	48"CABINET W/ TRIM
-	CN36	36" CABINET W/ TRIM
1	HDCL	48" HOLD CABINET
1	CWBK	OUTLET BACKWRAP
1	CWFR	OUTLET CASHWRAP- 3 TERM.
		--
		--
		--
		--

FIXTURE SCHEDULE- CONT.

UNIT QUANTITY	UNIT TAG	DESCRIPTION
37	OR 48	10' OUTRIGGER FIXTURE (4 SECTION)
4	RNDR	ROUNDER FIXTURE
4	4WAY	4-WAY FIXTURE
2	GOND	GONDOLA FIXTURE
12	ZRAK	36" Z" RACK
-	SLAT	SLAT WALL FIXTURE
3	TSTD	T-STAND
-	MANN	MANNEQUINS
9	TBL	TABLE
		--

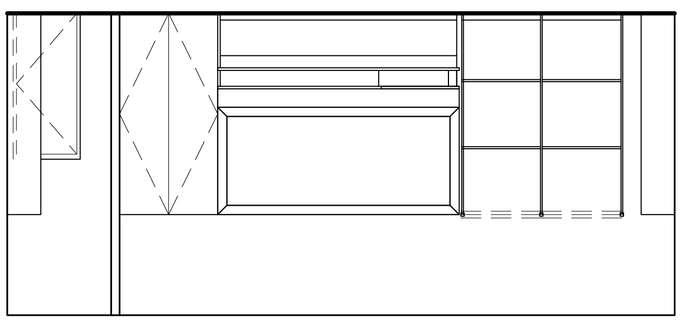

DWG. ED-3 DATE: 10-15-2014

DRAWING SHEET NAME: FIXTURE PLAN & ELEVATIONS

PROJECT NAME: **REHOBOTH BEACH III**
Rehoboth Beach, Delaware SUITE #1860
THE LIMITED OUTLET

THE LIMITED
OUTLET

LIMITED STORES LLC- STORE DESIGN & CONSTRUCTION
7775 WALTON PARKWAY NEW ALBANY, OH 43054
TELEPHONE: 614.289.2200 FAX: 614.540.0658

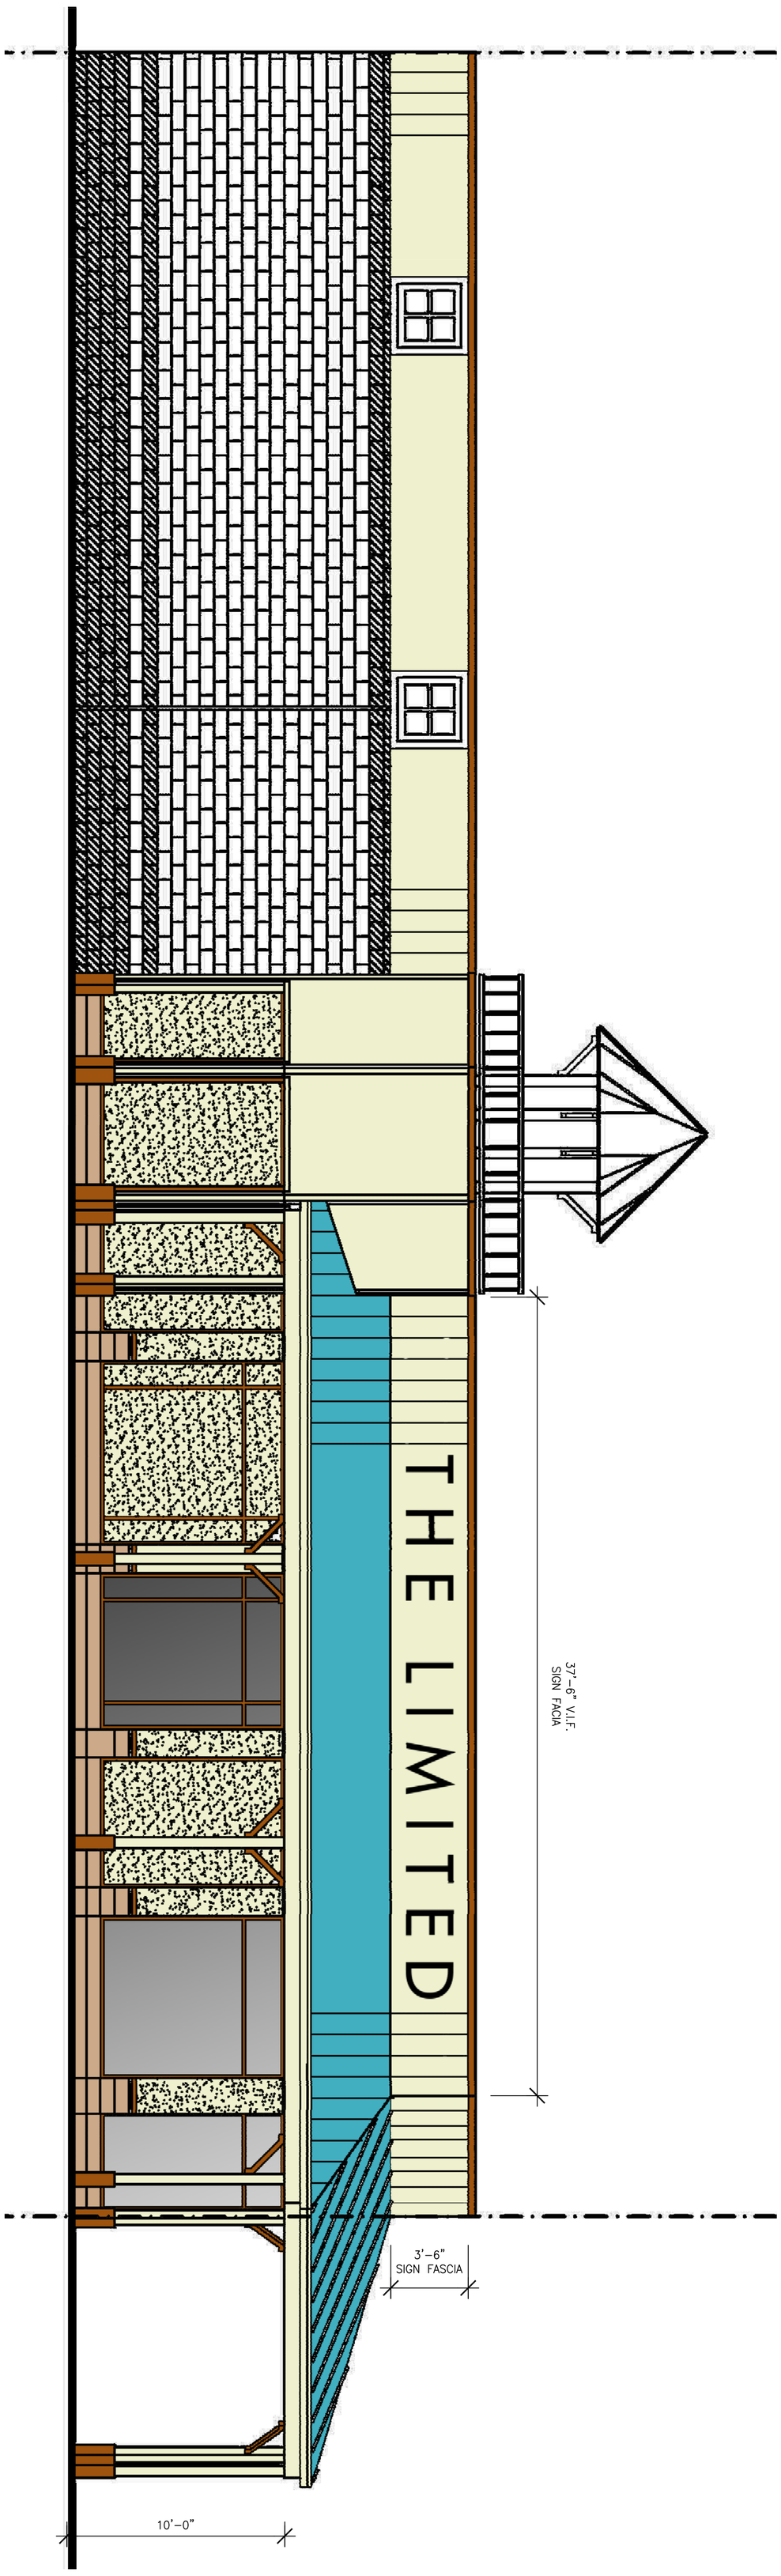

A EXTERIOR STOREFRONT ELEVATION

SCALE: 1/4"=1'-0"

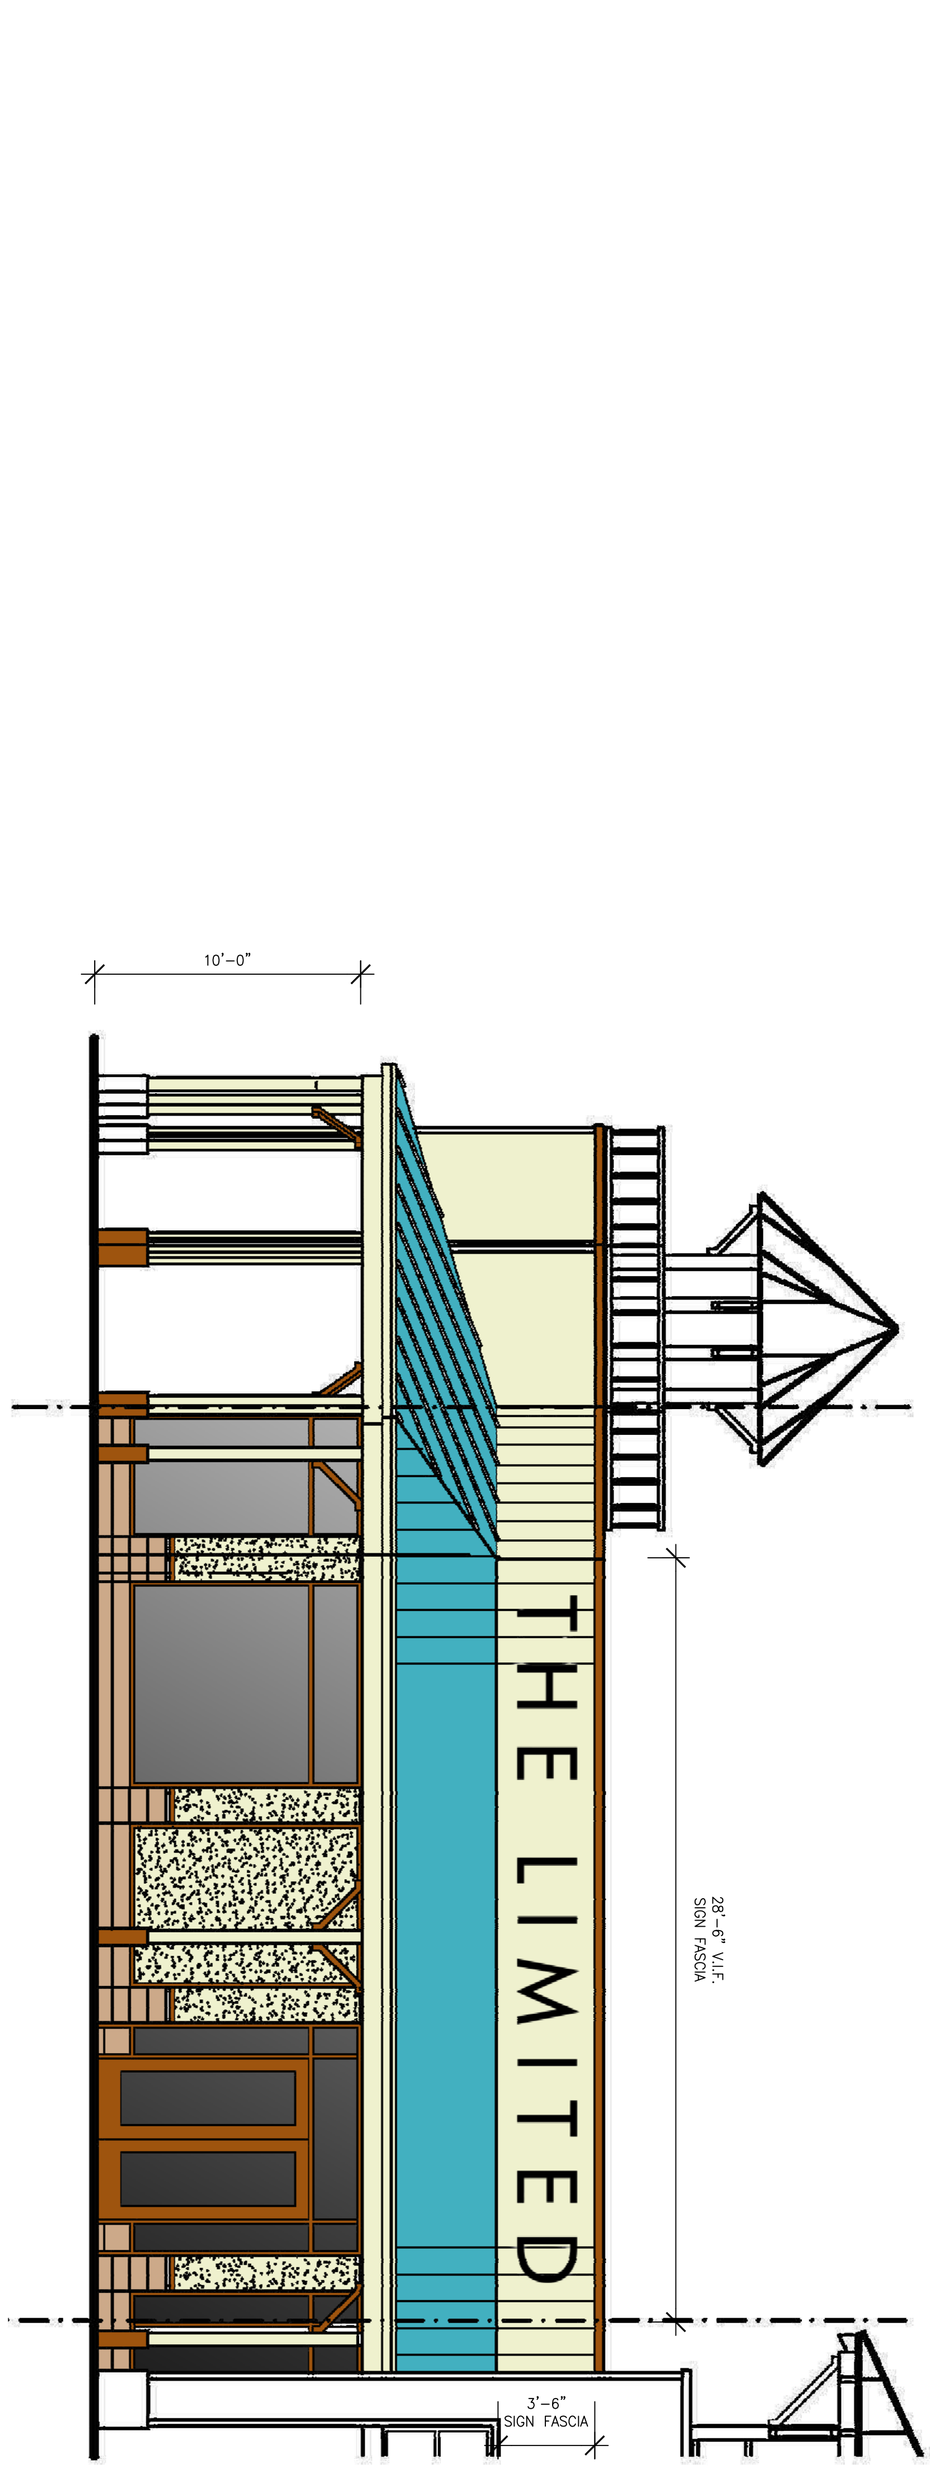

B EXTERIOR STOREFRONT ELEVATION

SCALE: 1/4"=1'-0"

DWG.
ED-4
DATE:
10-15-2014

DRAWING SHEET NAME:
FRONT &
SIDE ELEVATIONS

PROJECT NAME: **REHOBOTH BEACH III**
Rehoboth Beach, Delaware SUITE #1860
THE LIMITED OUTLET

THE LIMITED
OUTLET

LIMITED STORES LLC- STORE DESIGN & CONSTRUCTION
7775 WALTON PARKWAY NEW ALBANY, OH 43054
TELEPHONE: 614.289.2200 FAX: 614.540.0658