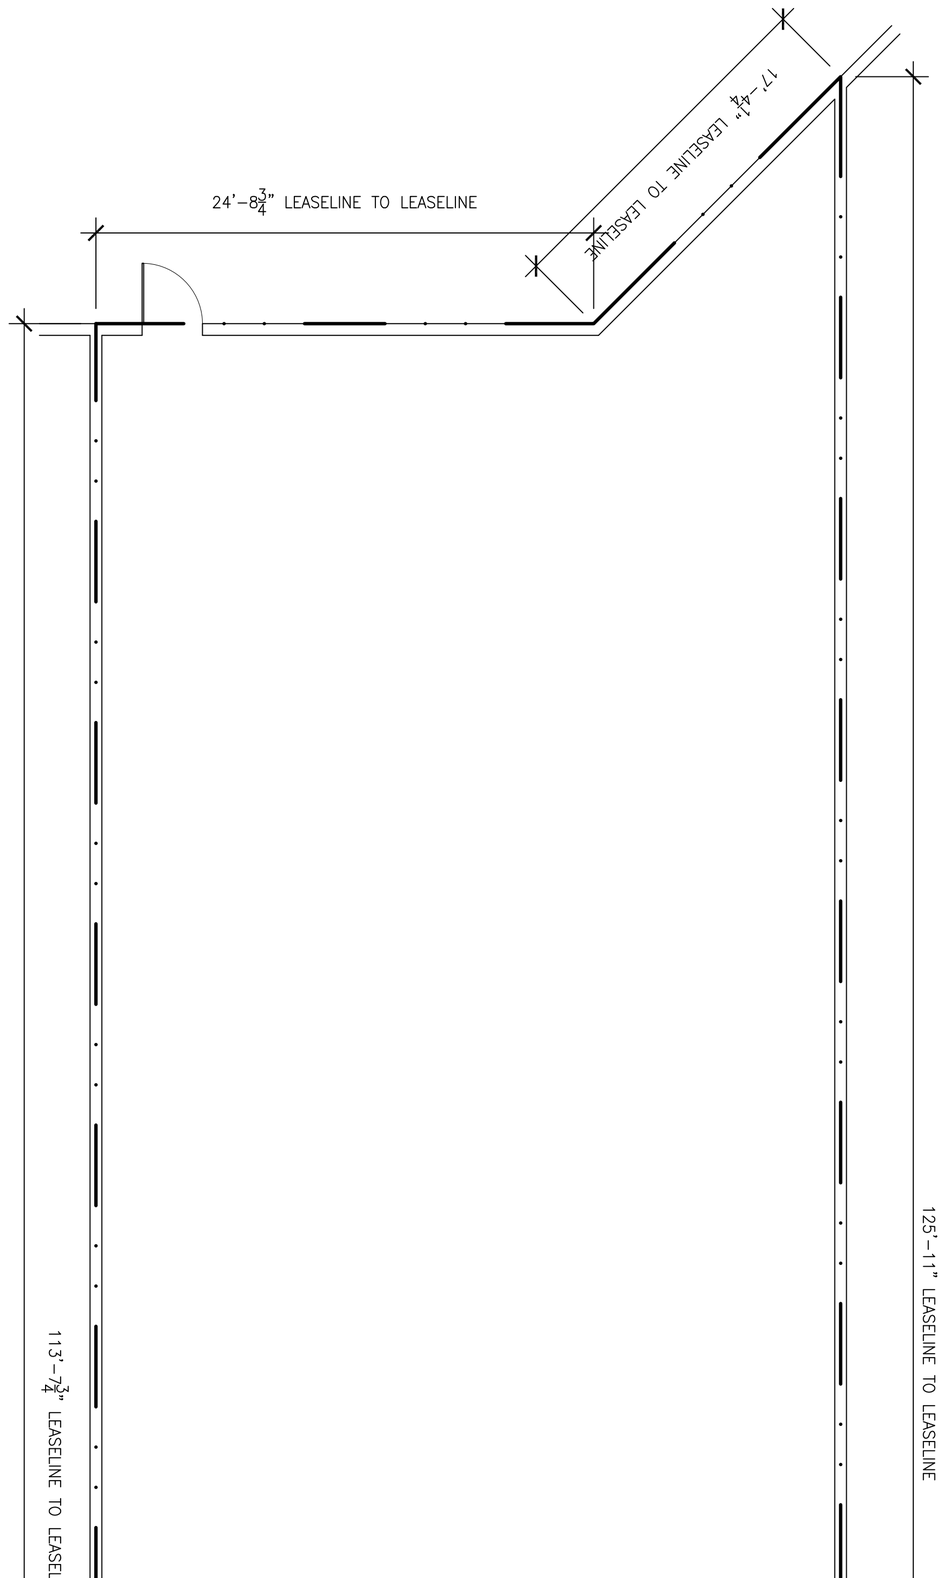

1 LEASE OUTLINE DRAWING

SCALE: 3/16"=1'-0"

THESE DRAWINGS ARE COPYRIGHTED 2014. USE OF THESE DRAWINGS IS CONTINGENT ON THE OWNER AND RECIPIENT TO AGREE TO THE FULLEST EXTENT PERMITTED BY LAW, TO INDEMNIFY AND HOLD THE ARCHITECT HARMLESS FROM ANY DAMAGE, LIABILITY OR COST, INCLUDING REASONABLE ATTORNEYS' FEES AND COSTS OF DEFENSE, ARISING FROM ANY CHANGES MADE BY ANYONE OTHER THAN THE ARCHITECT OR FROM ANY REUSE OF THE DRAWINGS AND DATA WITHOUT THE PRIOR WRITTEN CONSENT OF THE ARCHITECT.

DRAWINGS WILL BE TRANSMITTED TO HELP FACILITATE THE CONSTRUCTION OF THIS PROJECT. THERE IS NO IMPLIED AS BUILT VERIFICATION OF THESE DRAWINGS, NOR ADDITIONAL COORDINATION OF CHANGES TO THE ARCHITECT'S DRAWINGS AFTER THESE DRAWINGS ARE TRANSMITTED IMPLIED. ALL SUBCONTRACTORS WHO ARE USING THIS DATA ARE RECOMMENDED TO VISIT THE JOB AND FIELD VERIFY ALL PROJECT RELATED REQUIREMENTS.

UNDER NO CIRCUMSTANCES SHALL TRANSFER OF THE DRAWINGS AND OTHER INSTRUMENTS OF SERVICE ON ELECTRONIC MEDIA FOR USE BY THE OWNER OR TENANT BE DEEMED A SALE BY THE ARCHITECT, AND ARCHITECT MAKES NO WARRANTIES, EITHER EXPRESSED OR IMPLIED, OF MERCHANTABILITY AND FITNESS FOR ANY PARTICULAR PURPOSE.

DWG.
ED-1
DATE:
12-16-2014

DRAWING SHEET NAME:
LEASE OUTLINE DRAWING

PROJECT NAME:
GRAPEVINE MILLS
Indianapolis, IN SUITE #244A
THE LIMITED OUTLET

THE LIMITED
OUTLET

LIMITED STORES LLC- STORE DESIGN & CONSTRUCTION
7775 WALTON PARKWAY NEW ALBANY, OH 43054
TELEPHONE: 614.289.2200 FAX: 614.540.0658

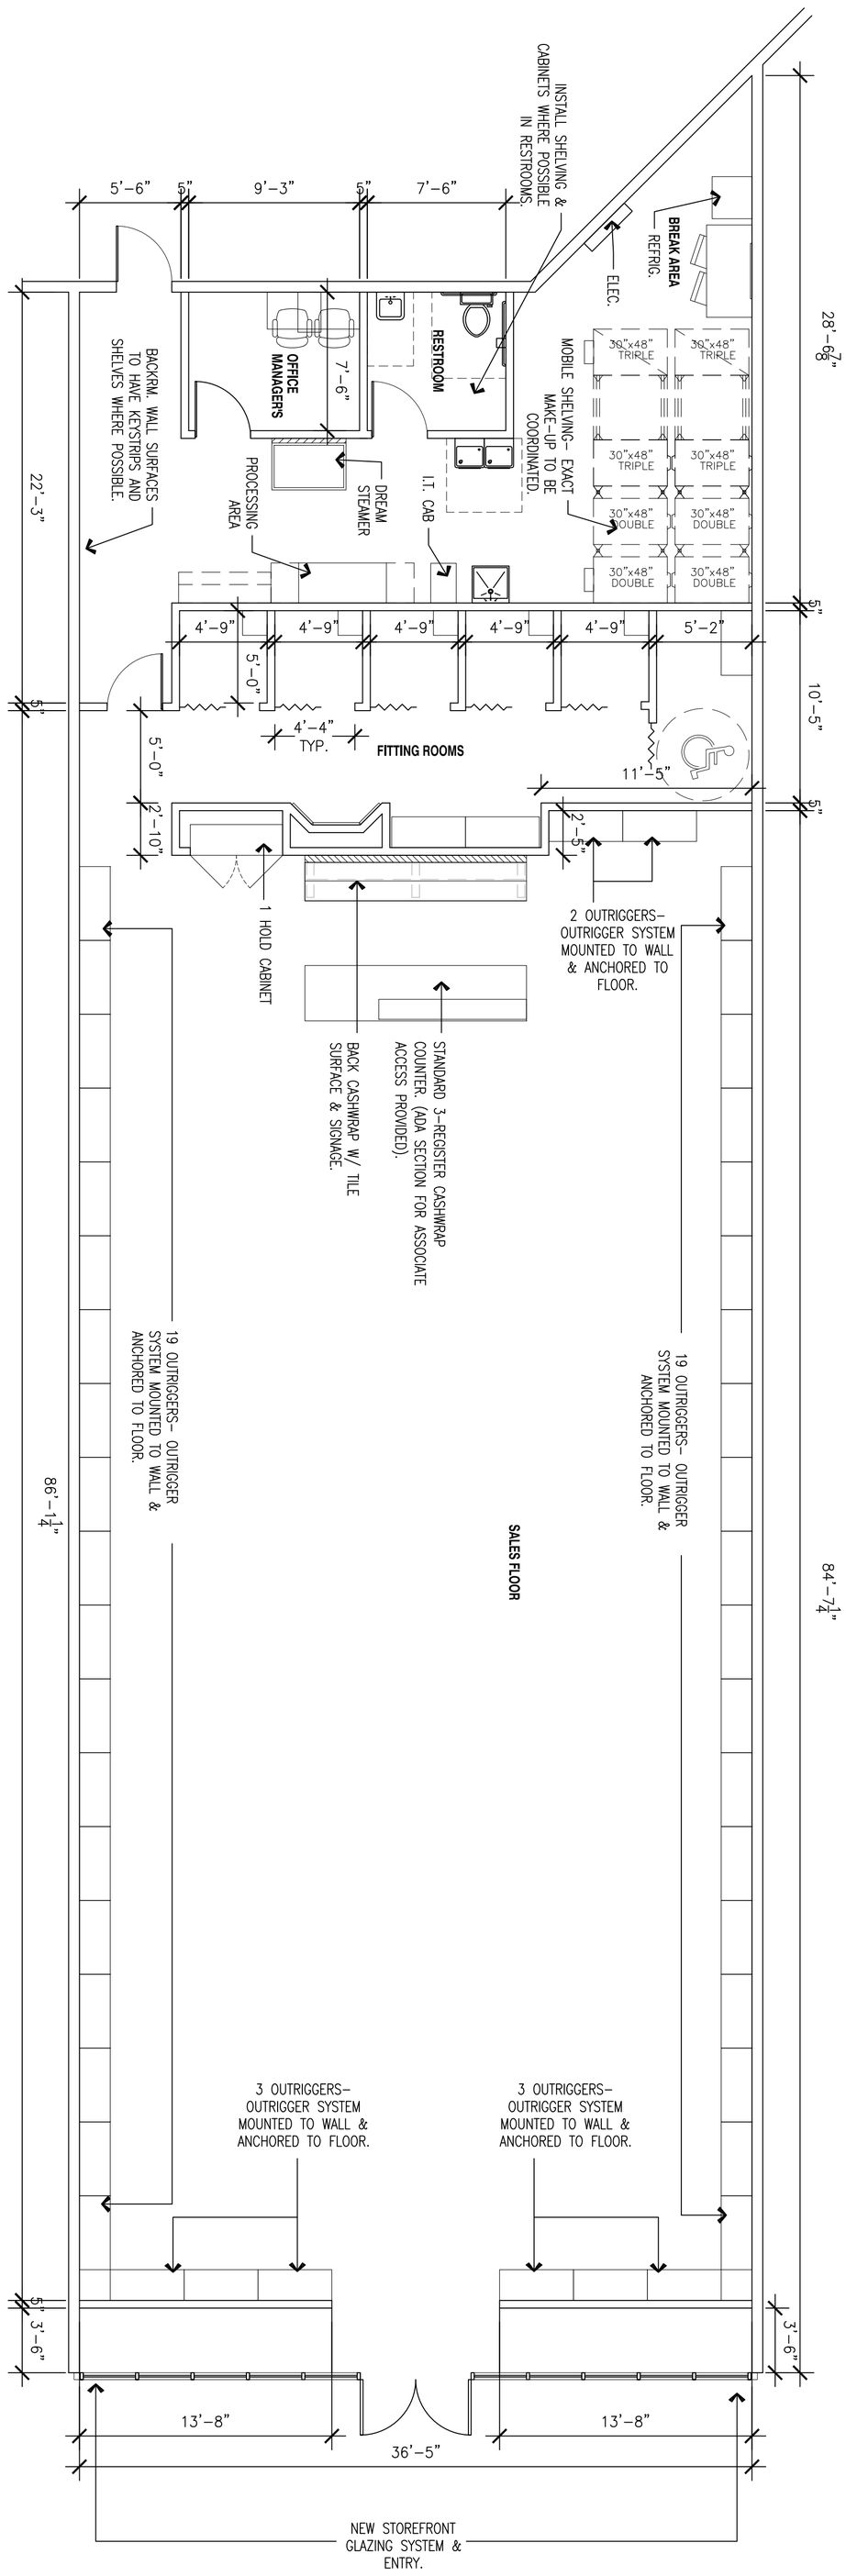

1 **FLOOR PLAN**

SCALE: 3/16"=1'-0"

DWG. ED-2

DATE: 12-16-2014

DRAWING SHEET NAME: FLOOR PLAN & NOTES

PROJECT NAME: **GRAPEVINE MILLS**

Indianapolis, IN SUITE #244A

THE LIMITED OUTLET

THE LIMITED OUTLET

LIMITED STORES LLC- STORE DESIGN & CONSTRUCTION
7775 WALTON PARKWAY NEW ALBANY, OH 43054
TELEPHONE: 614.289.2200 FAX: 614.540.0658

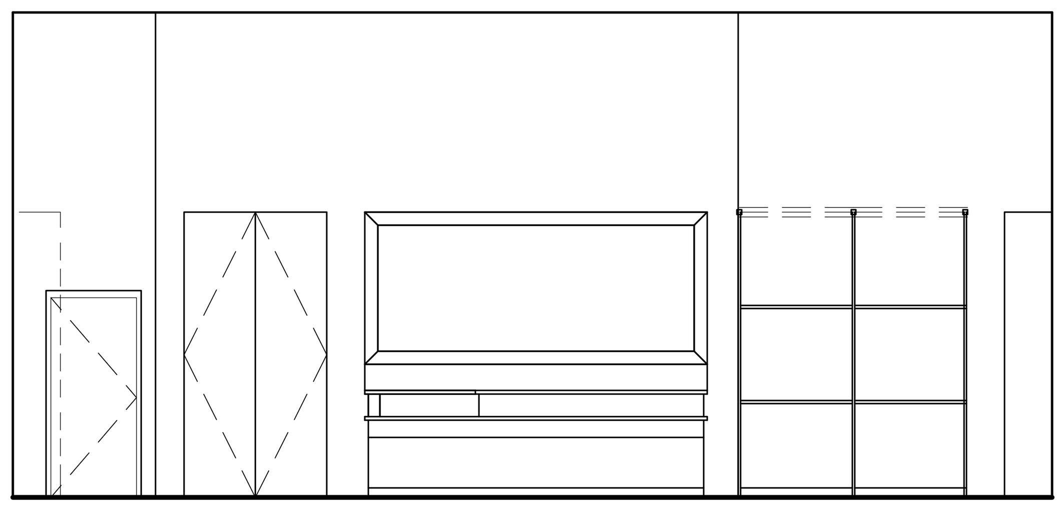

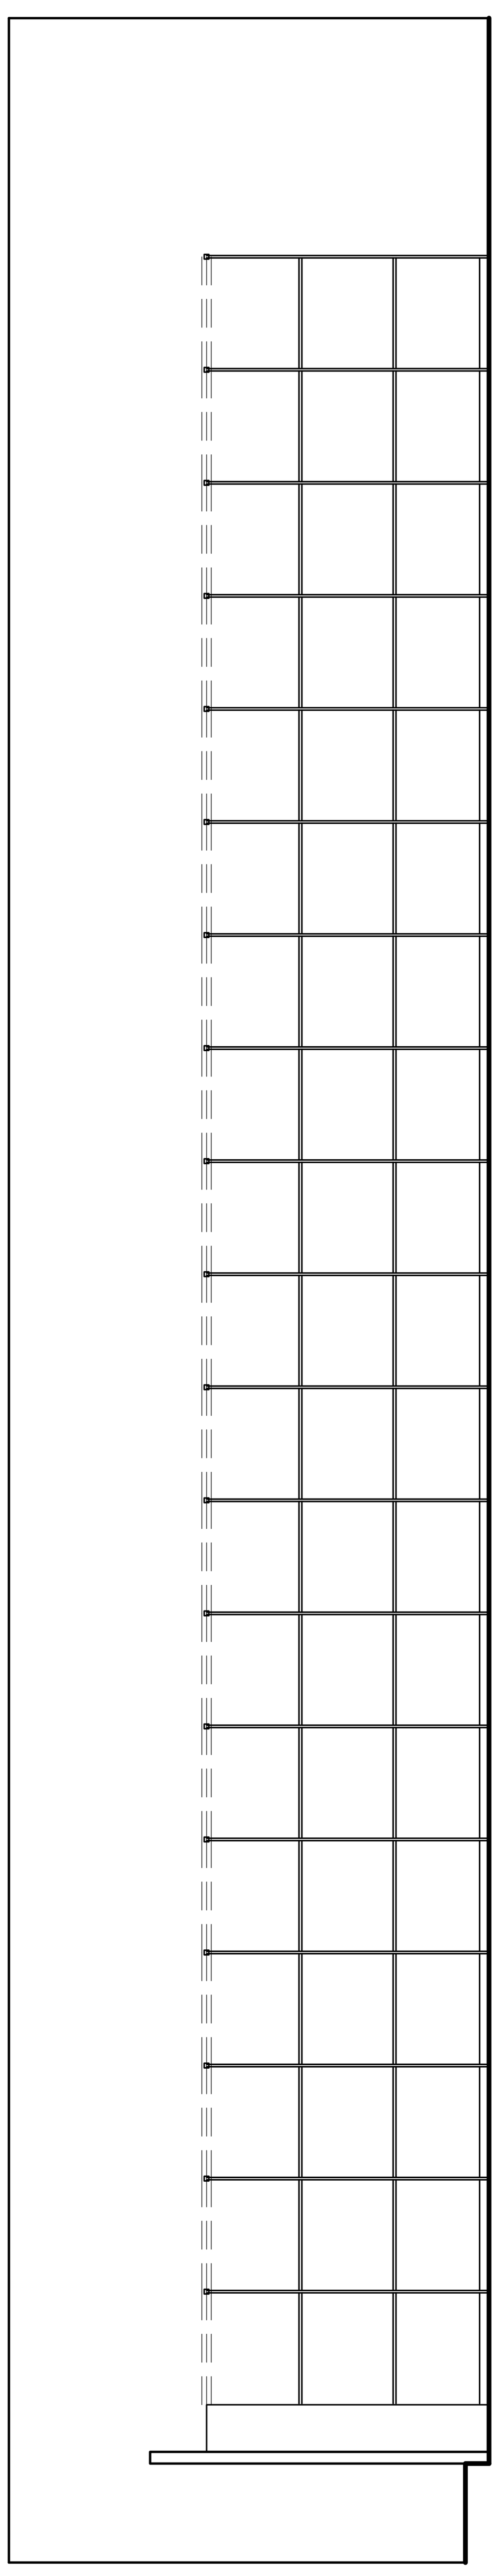

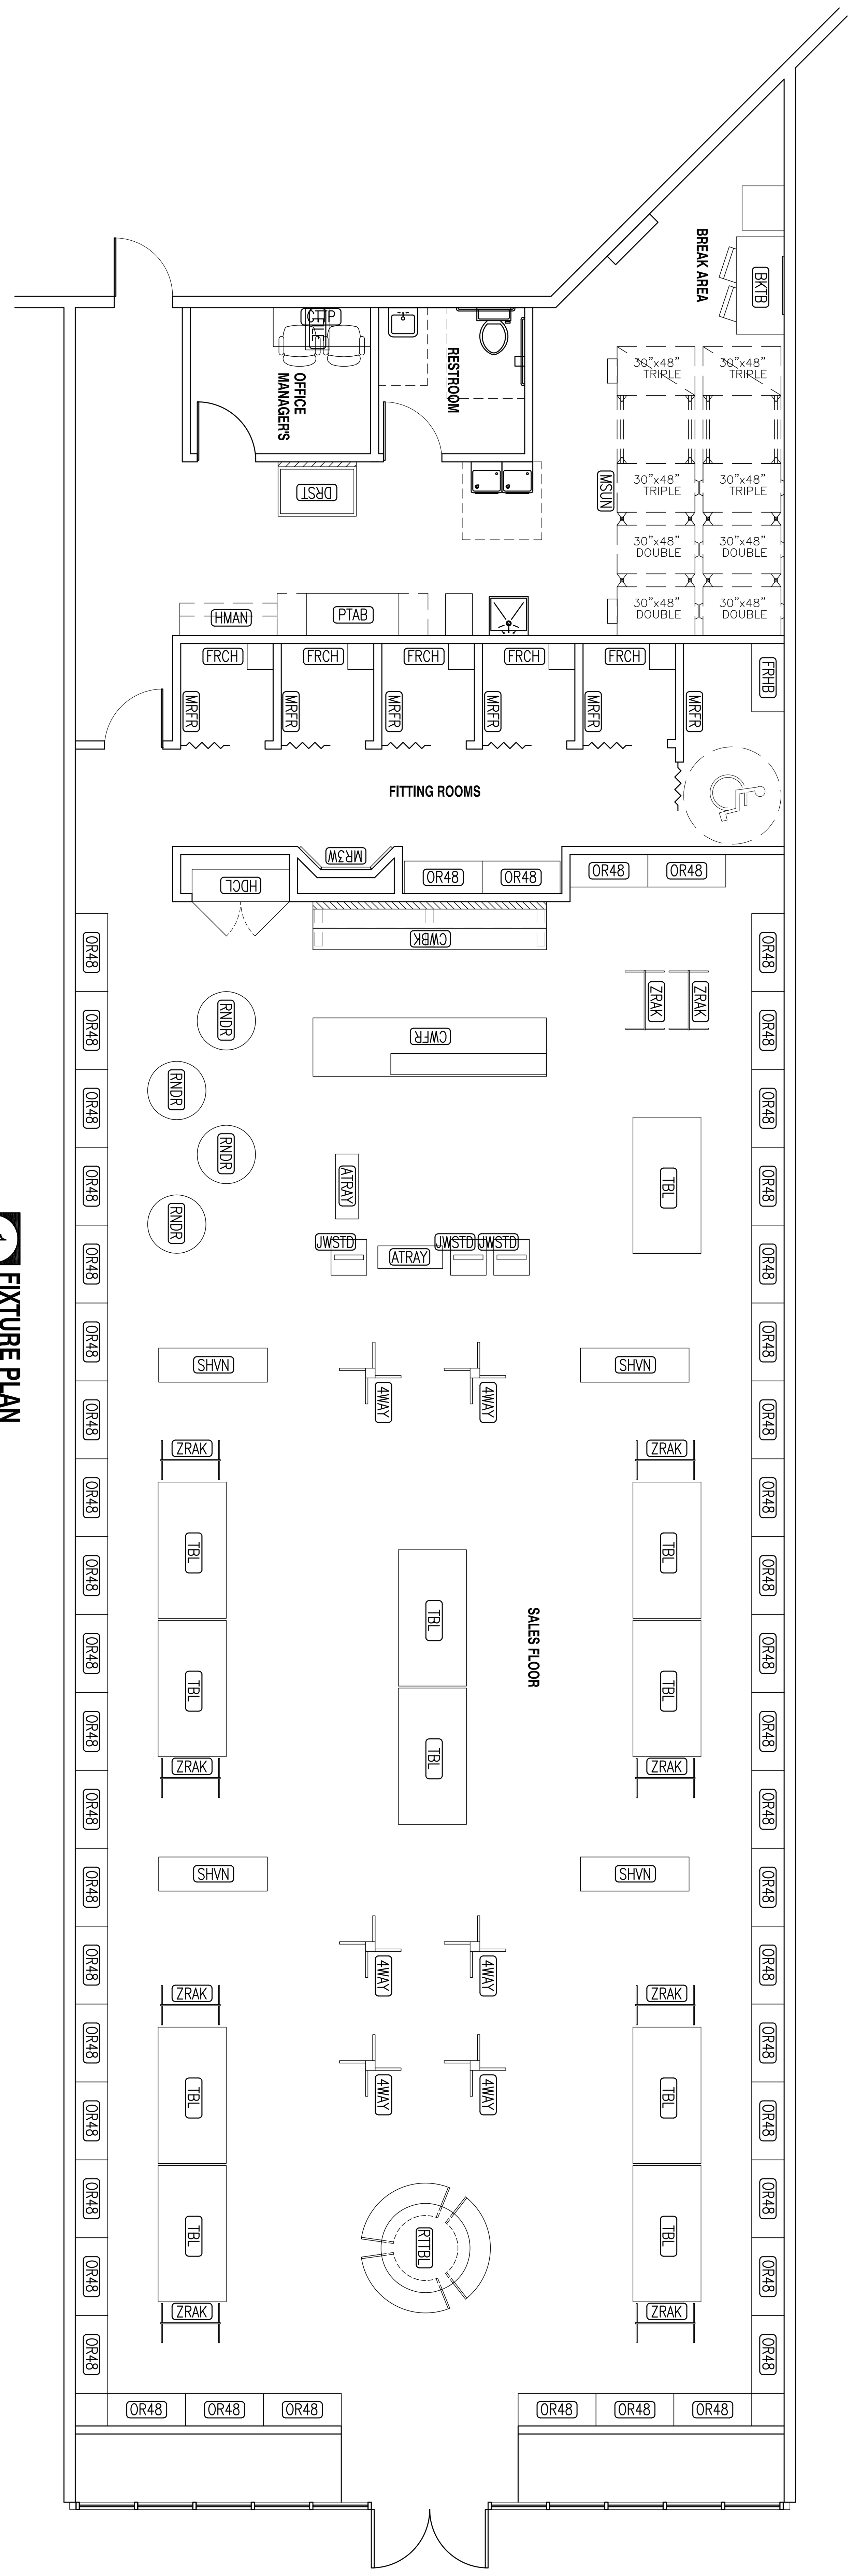

1 FIXTURE PLAN
SCALE: 3/16"=1'-0"

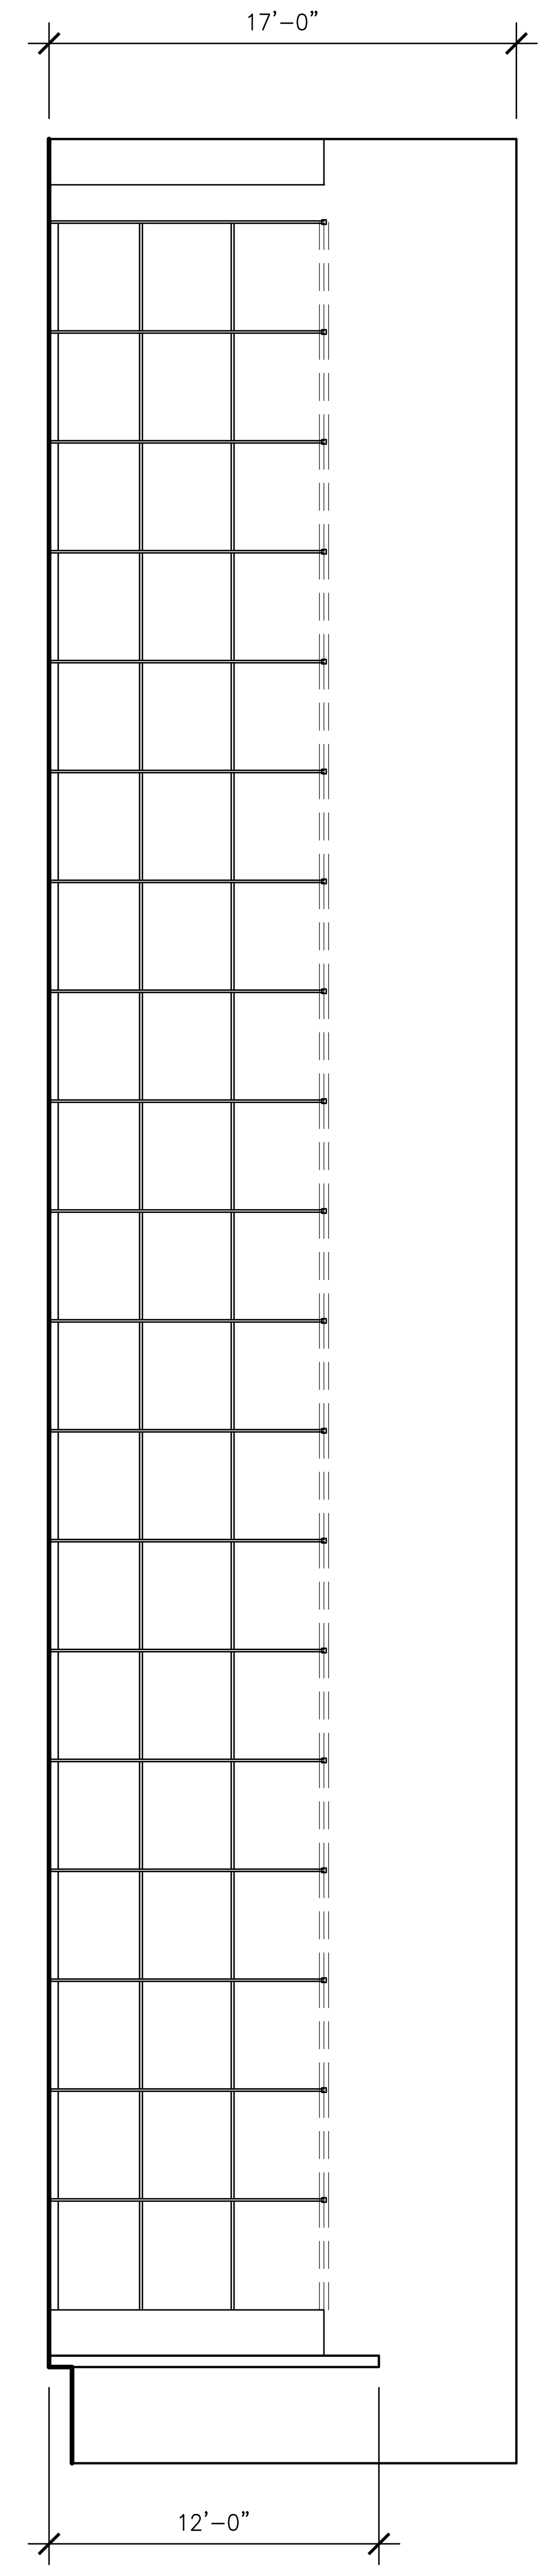

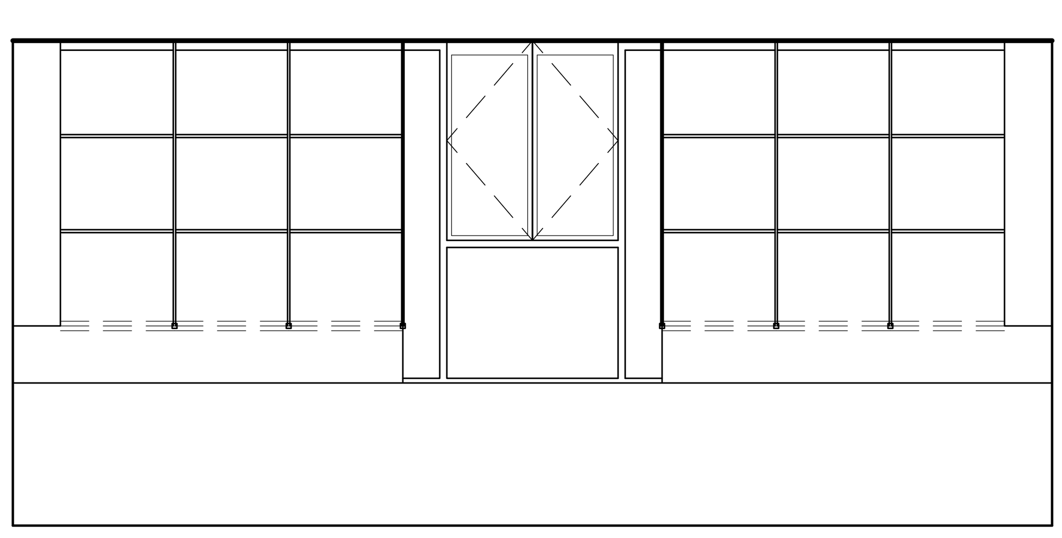

FIXTURE SCHEDULE

UNIT QUANTITY	UNIT TAG	DESCRIPTION
-	CN48	48"CABINET W/ TRIM
-	CN36	36" CABINET W/ TRIM
1	HDCL	48" HOLD CABINET
1	CWBK	OUTLET BACKWRAP
1	CWFR	OUTLET CASHWRAP- 3 TERM.
2	ATRAY	ACCESSORY TRAY FIXTURE
		--
		--
		--
		--

FIXTURE SCHEDULE- CONT.

UNIT QUANTITY	UNIT TAG	DESCRIPTION
48	OR 48	10' OUTRIGGER FIXTURE (4' SECTION)
4	RNDR	ROUNDER FIXTURE
6	4WAY	4-WAY FIXTURE
-	GOND	GONDOLA FIXTURE
10	ZRAK	36" Z RACK
1	RTTBL	TIERED TABLE SET
-	TSTD	T-STAND
4	SHVN	SHELVED NESTED TABLE
11	TBL	TABLE
3	JWSTD	JEWELRY STAND

DWG.
ED-3A
DATE:
12-16-2014

DRAWING SHEET NAME:
FIXTURE PLAN
& ELEVATIONS

PROJECT NAME: **GRAPEVINE MILLS**
Indianapolis, IN SUITE #244A
THE LIMITED OUTLET

THE LIMITED
OUTLET
LIMITED STORES LLC- STORE DESIGN & CONSTRUCTION
7775 WALTON PARKWAY NEW ALBANY, OH 43054
TELEPHONE: 614.289.2200 FAX: 614.540.0658

FIXTURE SCHEDULE

UNIT QUANTITY	UNIT TAG	DESCRIPTION
-	CN48	48"CABINET W/ TRIM
-	CN36	36" CABINET W/ TRIM
1	HDCL	48" HOLD CABINET
1	CWBK	OUTLET BACKWRAP
1	CWFR	OUTLET CASHWRAP- 3 TERM.
-	BGHLD	HANDBAG HOLDER
-	GOND	GONDOLA FIXTURE
		--
		--
		--

FIXTURE SCHEDULE- CONT.

UNIT QUANTITY	UNIT TAG	DESCRIPTION
48	OR 48	10' OUTRIGGER FIXTURE (4 SECTION)
4	RNDR	ROUNDER FIXTURE
6	4WAY	4-WAY FIXTURE
1	RTTBL	TIERED TABLE SET
16	ZRAK	36"Z RACK
4	SHVN	SHELVED NESTED TABLE
-	TSTD	T-STAND
3	JWSTD	JEWELRY STAND
11	NESTT	NESTED TABLE
2	ATRAY	ACCESSORY TRAY FIXTURE

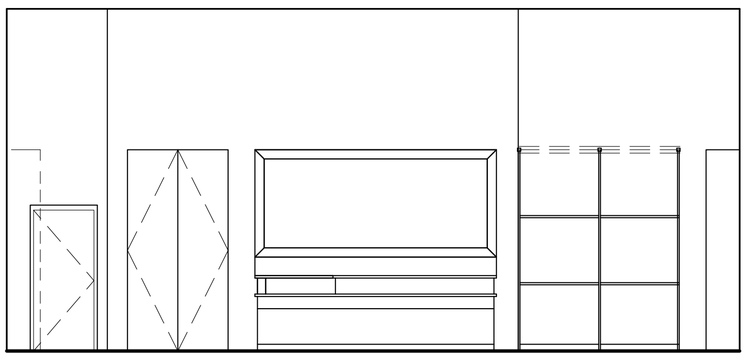

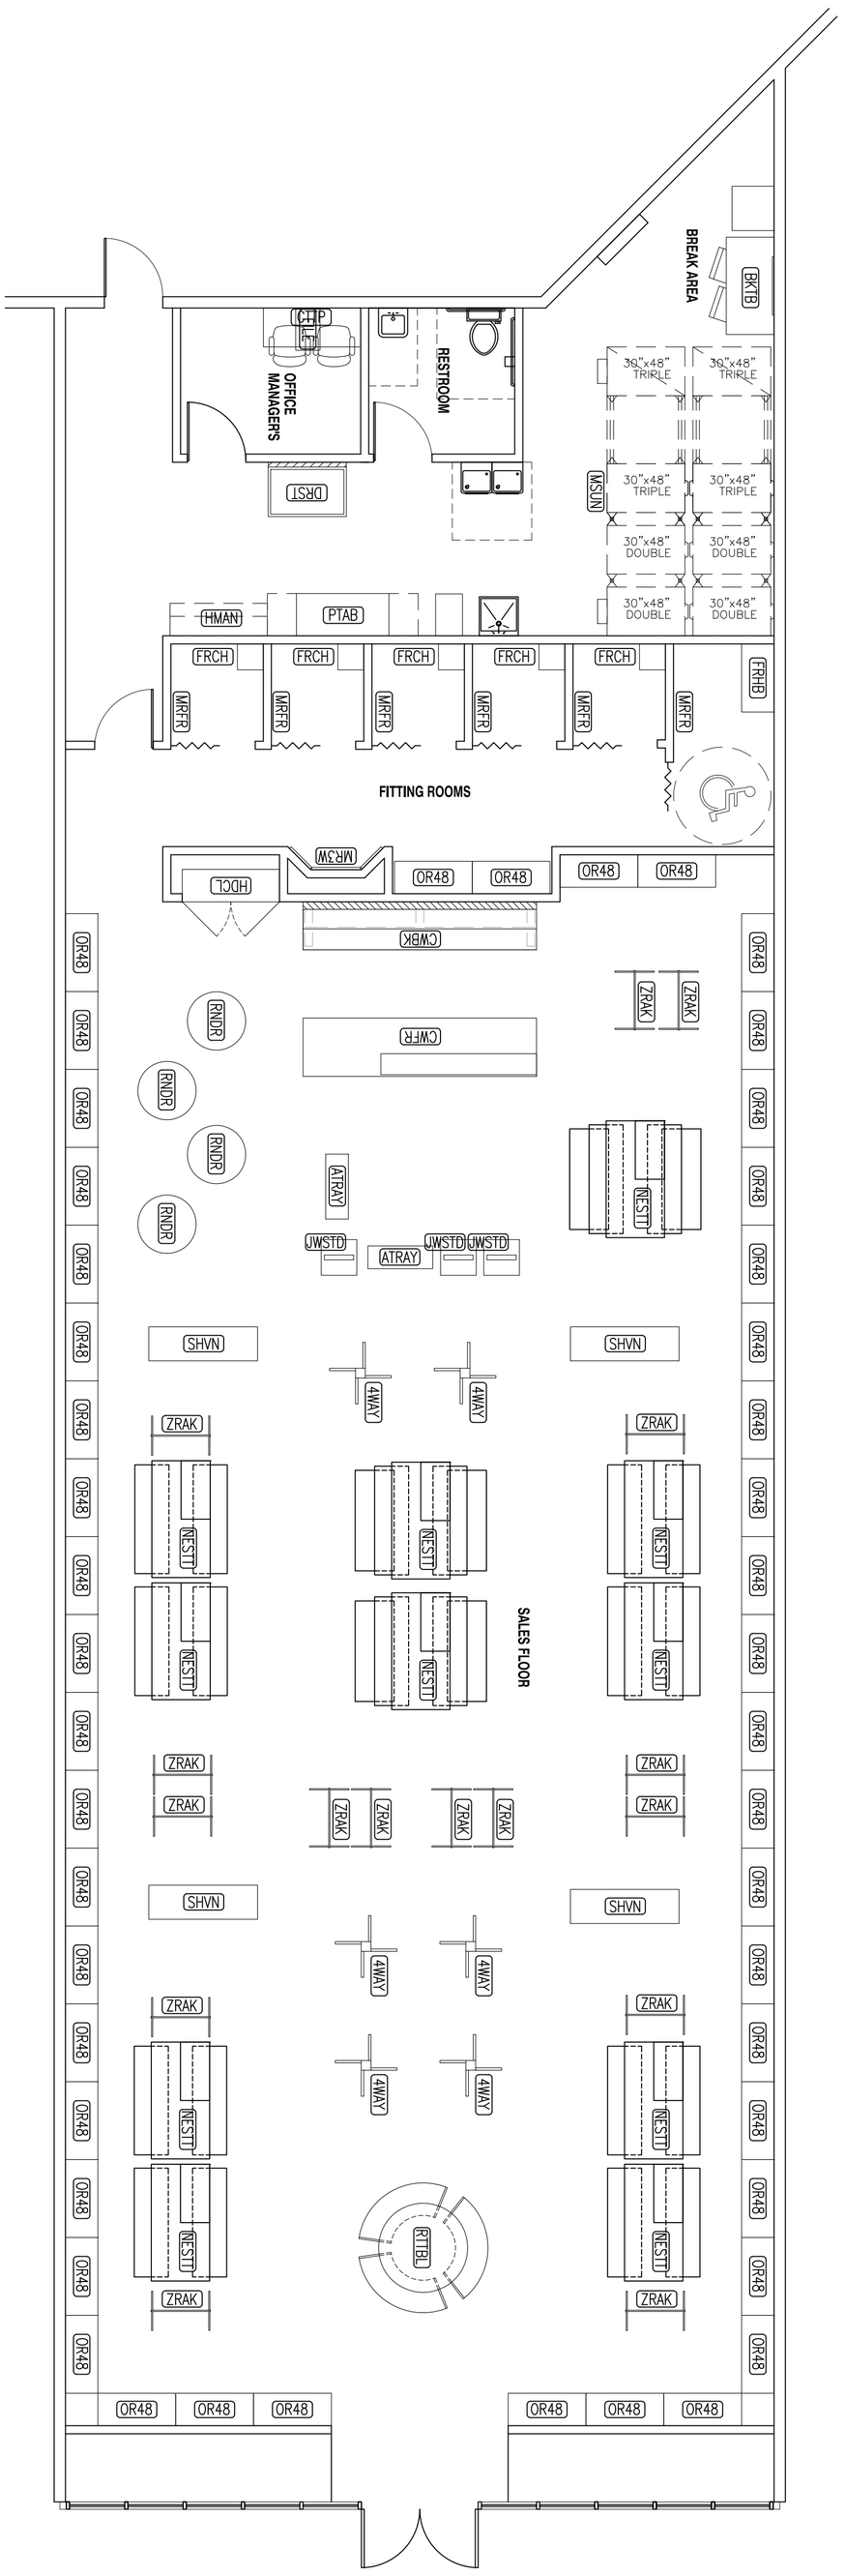

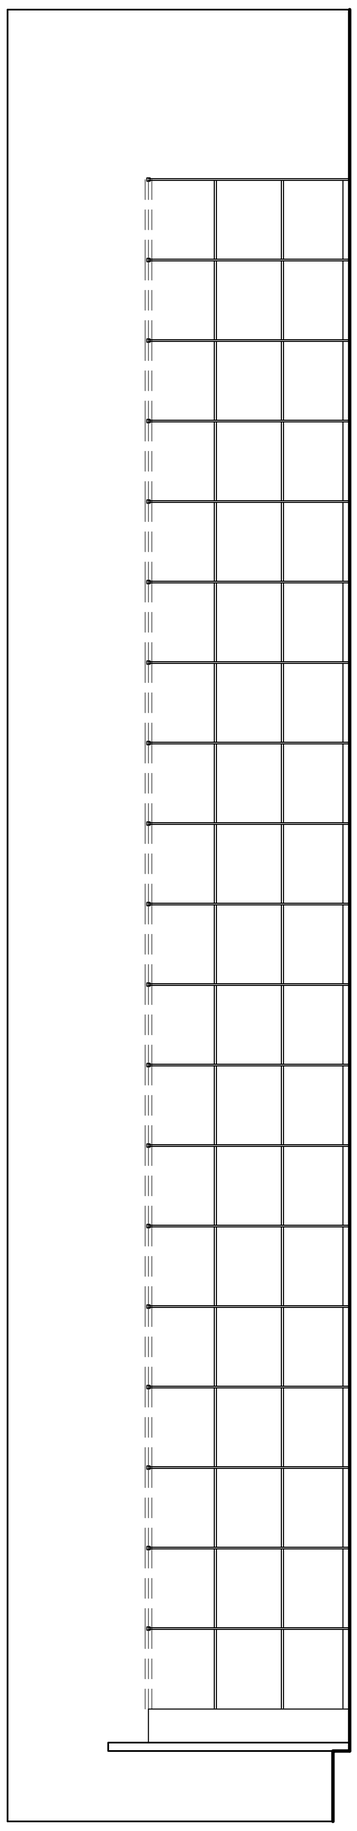

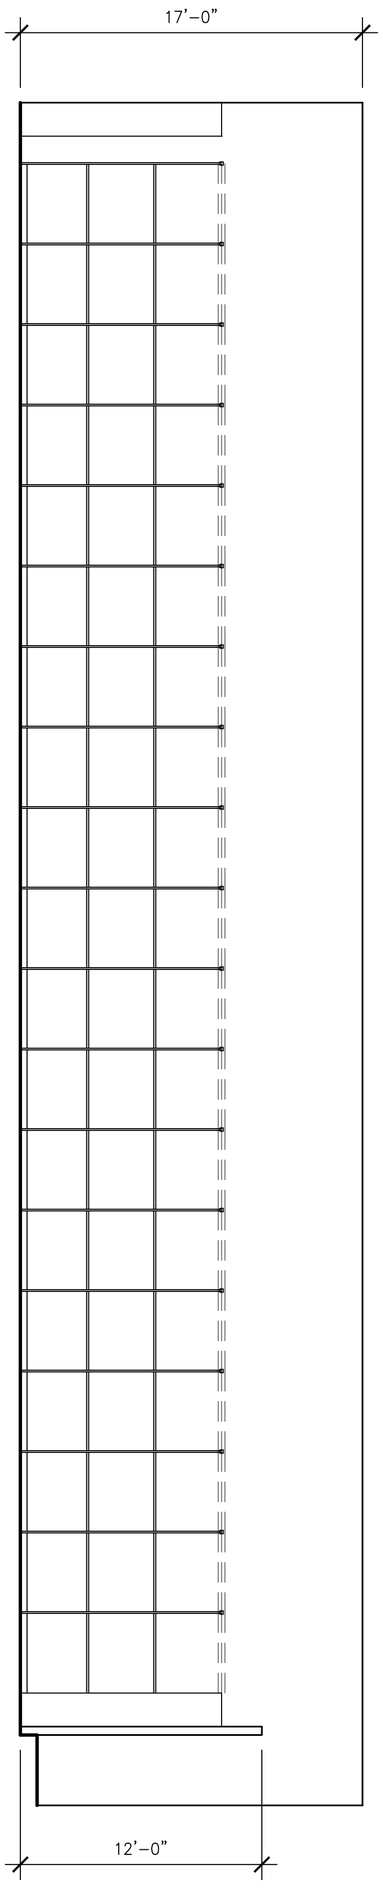

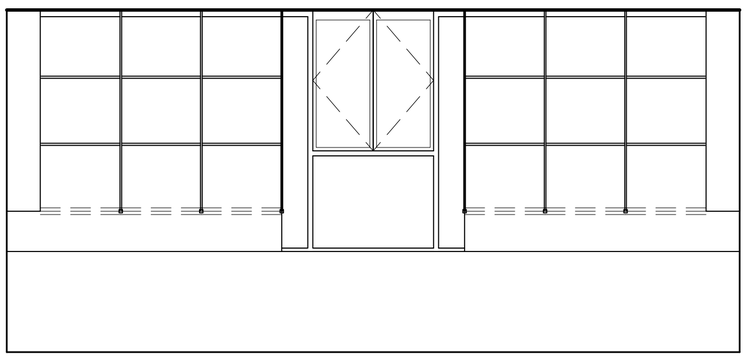

1 **FIXTURE PLAN**
SCALE: 3/16"=1'-0"

DWG.
ED-3B
DATE:
12-16-2014

DRAWING SHEET NAME:
FIXTURE PLAN
& ELEVATIONS

PROJECT NAME: **GRAPEVINE MILLS**
Indianapolis, IN SUITE #244A
THE LIMITED OUTLET

THE LIMITED
OUTLET

LIMITED STORES LLC- STORE DESIGN & CONSTRUCTION
7775 WALTON PARKWAY NEW ALBANY, OH 43054
TELEPHONE: 614.289.2200 FAX: 614.540.0658

A **EXTERIOR STOREFRONT ELEVATION**
SCALE: 1/2"=1'-0"

THE LIMITED
OUTLET
LIMITED STORES LLC- STORE DESIGN & CONSTRUCTION
7775 WALTON PARKWAY NEW ALBANY, OH 43054
TELEPHONE: 614.289.2200 FAX: 614.540.0658

PROJECT NAME:
GRAPEVINE MILLS
SUITE #244A
Indianapolis, IN
THE LIMITED OUTLET

DRAWING SHEET NAME:
FRONT ELEVATION

DWG:
ED-4

DATE:
12-16-2014